

STOCK

Work Order ID 134999

\*134999\*

Page 1

July 23, 2015 11:51:17 AM

Item ID: D412-783-011

Accept

\*N900040100\*

Setup Start \*NS1\*

Revision ID:

Item Name: Gross Weight Towing Cable

Stop \*NS2\*

Start Date: 7/23/2015 Start Qty: 1.00

\*1\*

Cust Item ID:

Required Date: 8/7/2015 Req'd Qty: 1.00

\*1\*

Customer:

Reference:

Approvals: Process Plan: SA

20150723

Date: Pooling:

Date:

Run Start \*NR1\*

QC:

Date: SPC (Y/N):

Date:

Stop \*NR2\*

| Sequence ID/<br>Work Center ID | Operation<br>Description | Set Up/<br>Run Hours | Tool ID | Tool # | Plan<br>Code | Accept<br>Qty | Reject<br>Qty | Reject<br>Number | Insp.<br>Stamp. |
|--------------------------------|--------------------------|----------------------|---------|--------|--------------|---------------|---------------|------------------|-----------------|
|--------------------------------|--------------------------|----------------------|---------|--------|--------------|---------------|---------------|------------------|-----------------|

| Draw Nbr     | Revision Nbr |
|--------------|--------------|
| D3943        | E            |
| IIN-D412-783 | C            |

DAS  
27  
9-89

SH 1507-29

|     |                  |      |
|-----|------------------|------|
| 100 | Document Control | 0.00 |
|-----|------------------|------|

\*100\*

DC

Memo

0.00

Doc.Control -USB or Paperwork

Photocopy bluefile & type labels per PPPD412-783-011 CHG 004

DAS  
38  
9-89

15-08-13

|     |          |      |
|-----|----------|------|
| 110 | Pick Kit | 0.00 |
|-----|----------|------|

\*110\*

Packaging

Memo

0.00

Packaging

DAS  
27  
9-89

DAS  
02  
9-89

JUL 29 2015

DQA: \_\_\_\_\_ Date: \_\_\_\_\_



## WORK ORDER NON-CONFORMANCE / UPDATE

QA Closed: \_\_\_\_\_ Date: \_\_\_\_\_

Work Order update only ☐

|   |   |   |   |   |   |
|---|---|---|---|---|---|
| Work Order: _____<br><br>Part No. _____<br><br>NCR No. _____   | <b>DISPOSITION</b><br><br>Rework <input type="checkbox"/><br>Scrap <input type="checkbox"/><br>Use-as-is <input type="checkbox"/><br>Suspected Unapproved <input type="checkbox"/>   | <b>AGAINST DEPARTMENT/PROCESS</b><br><br><div style="display: flex; justify-content: space-between;"> <div>           Skid-tube <input type="checkbox"/><br/>           Machining <input type="checkbox"/><br/>           Thermoforming <input type="checkbox"/><br/>           Large Fab <input type="checkbox"/> </div> <div>           Cross tube <input type="checkbox"/><br/>           Small Fab <input type="checkbox"/><br/>           Finishing <input type="checkbox"/><br/>           Composite <input type="checkbox"/> </div> <div>           Water Jet <input type="checkbox"/><br/>           Prod. Eng. Coord. <input type="checkbox"/><br/>           Rec/Store/Packaging <input type="checkbox"/><br/>           Supplier <input type="checkbox"/> </div> <div>           Engineering <input type="checkbox"/><br/>           Quality <input type="checkbox"/><br/>           Other <input type="checkbox"/> </div> </div> |   |   |   |
| Date : _____   | Step #: _____   | QTY Effective : _____   |   | MRB (QSI042) Approval   |   |
| Description Work Order Deviation   |   | Disposition   |   | Completed By   |   |
|   |   |   |   | Lead hand / Supervisor Approval Verification   |   |
|   |   |   |   | QC / QA Coordinator Approval   |   |
|   |   |   |   |   |   |
| Root Cause   |   | FAULT CATEGORY   |   |   |   |
| Environment <input type="checkbox"/><br>Design <input type="checkbox"/><br>Doc/Data <input type="checkbox"/><br>Equip/Tooling <input type="checkbox"/><br>Handling/Pre <input type="checkbox"/><br>Material <input type="checkbox"/><br>Internal Transport <input type="checkbox"/><br>Tribal Knowledge <input type="checkbox"/><br>LOA <input type="checkbox"/><br>Substation <input type="checkbox"/><br>Past Expiry Date <input type="checkbox"/><br>Misidentified <input type="checkbox"/> | No Re-verification <input type="checkbox"/><br>Operator <input type="checkbox"/><br>Offset/Setup <input type="checkbox"/><br>Supplier <input type="checkbox"/><br>Training <input type="checkbox"/><br>Use for Testing <input type="checkbox"/><br>Poor Information <input type="checkbox"/><br>Rushing <input type="checkbox"/><br>Product Improvement <input type="checkbox"/><br>Process Improvement <input type="checkbox"/><br>Manufacturing Process <input type="checkbox"/><br>Past Due <input type="checkbox"/> | Pressure/Forced <input type="checkbox"/><br>Bending <input type="checkbox"/><br>Centre Not Concentric <input type="checkbox"/><br>Cracks <input type="checkbox"/><br>Crimp/Kink/Ripple/Wave <input type="checkbox"/><br>Cuffs <input type="checkbox"/><br>Crushing <input type="checkbox"/><br>Heat Treat <input type="checkbox"/><br>Wave/Twist in Tube <input type="checkbox"/><br>Marks/Chatter <input type="checkbox"/>   | Temperature/Cure <input type="checkbox"/><br>Set-up <input type="checkbox"/><br>BOM/Route <input type="checkbox"/><br>Broken/Damage/Defect <input type="checkbox"/><br>Inspection Incomplete/Unqualified <input type="checkbox"/><br>Contamination <input type="checkbox"/><br>Countersink <input type="checkbox"/><br>Cut Too Short <input type="checkbox"/><br>Instructions Incomplete/Unclear <input type="checkbox"/><br>Drill Holes <input type="checkbox"/> | Power Loss/Surge <input type="checkbox"/><br>Folio/Program <input type="checkbox"/><br>Grain <input type="checkbox"/><br>Weld <input type="checkbox"/><br>Wrong Stock Pulled <input type="checkbox"/><br>Out of Sequence <input type="checkbox"/><br>Off-set <input type="checkbox"/><br>Misabeled <input type="checkbox"/><br>Fit/Function <input type="checkbox"/><br>Misaligned/off center <input type="checkbox"/> | Positioned Wrong <input type="checkbox"/><br>Outside Dimensions <input type="checkbox"/><br>Over/Under tolerance <input type="checkbox"/><br>Part Incorrect <input type="checkbox"/><br>Part Lost/Missing <input type="checkbox"/><br>Part Moved <input type="checkbox"/><br>Drawing <input type="checkbox"/><br>Finish <input type="checkbox"/><br>Misread <input type="checkbox"/><br>Turning Sequence <input type="checkbox"/> |
| OTHER : _____   |   |   |   |   |   |

**Work Order ID 134999**

July 23, 2015 11:51:17 AM

**\*134999\***

Page 2

Item ID: D412-783-011

Accept

**\*N900040100\***

Setup Start

**\*NS1\***

Revision ID:

Item Name: Gross Weight Towing Cable

Stop

**\*NS2\***

Start Date: 7/23/2015 Start Qty: 1.00

**\*1\***

Cust Item ID:

Required Date: 8/7/2015 Req'd Qty: 1.00

**\*1\***

Customer:

Reference:

Approvals:

Process Plan: \_\_\_\_\_

Date: \_\_\_\_\_

Tooling: \_\_\_\_\_

Date: \_\_\_\_\_

Run Start

**\*NR1\***

QC: \_\_\_\_\_

Date: \_\_\_\_\_

SPC (Y/N): \_\_\_\_\_

Date: \_\_\_\_\_

Stop

**\*NR2\***Sequence ID/  
Work Center IDOperation  
DescriptionSet Up/  
Run Hours

Tool ID

Tool #

Plan  
CodeAccept  
QtyReject  
QtyReject  
NumberInsp.  
Stamp

120

QC4- 100% Inspect kits for completeness

0.00

**\*120\***

QC

Memo

0.00

Quality Control

\*\*\*ENSURE CALIBRATION CERT. IS IN IIN PAPER WORK\*\*\*

38  
9-89

15-08-13

130

0.00

**\*130\***

Packaging

Memo

0.00

Packaging

Identify and pack for shipping as per PPP D412-783-011

Location: FG129

PPP Rev: \_\_\_\_\_

DAS  
02  
9-89

AUG 13 2015

140

QC21- Final Inspection - Work Order Release

0.00

**\*140\***

QC

Memo

0.00

Quality Control

MCS

AUG 13 2015

MCS AUG 13 2015

DQA: \_\_\_\_\_ Date: \_\_\_\_\_



## WORK ORDER NON-CONFORMANCE / UPDATE

QA Closed: \_\_\_\_\_ Date: \_\_\_\_\_

Work Order update only ☐

|   |   |   |  |                                                 |  |
|---|---|---|--|-------------------------------------------------|--|
| Work Order: _____<br><br>Part No. _____<br><br>NCR No. _____   | <b>DISPOSITION</b><br><br>Rework <input type="checkbox"/><br>Scrap <input type="checkbox"/><br>Use-as-is <input type="checkbox"/><br>Suspected Unapproved <input type="checkbox"/> | <b>AGAINST DEPARTMENT/PROCESS</b><br><br><div style="display: flex; justify-content: space-between;"> <div>             Skid-tube <input type="checkbox"/><br/>             Machining <input type="checkbox"/><br/>             Thermoforming <input type="checkbox"/><br/>             Large Fab <input type="checkbox"/> </div> <div>             Cross tube <input type="checkbox"/><br/>             Small Fab <input type="checkbox"/><br/>             Finishing <input type="checkbox"/><br/>             Composite <input type="checkbox"/> </div> <div>             Water Jet <input type="checkbox"/><br/>             Prod. Eng. Coord. <input type="checkbox"/><br/>             Rec/Store/Packaging <input type="checkbox"/><br/>             Supplier <input type="checkbox"/> </div> <div>             Engineering <input type="checkbox"/><br/>             Quality <input type="checkbox"/><br/>             Other <input type="checkbox"/> </div> </div>   |  |                                                 |  |
| Date :   | Step #:   | QTY Effective :   |  | MRB (QS1042) Approval                           |  |
| Description Work Order Deviation   |   | Disposition   |  | Completed By                                    |  |
|   |   |   |  | Lead hand / Supervisor<br>Approval Verification |  |
|   |   |   |  | QC / QA Coordinator<br>Approval                 |  |
|   |   |   |  |                                                 |  |
| <b>Root Cause</b><br><div style="display: flex;"> <div style="flex: 1;">             Environment <input type="checkbox"/><br/>             Design <input type="checkbox"/><br/>             Doc/Data <input type="checkbox"/><br/>             Equip/Tooling <input type="checkbox"/><br/>             Handling/Pre <input type="checkbox"/><br/>             Material <input type="checkbox"/><br/>             Internal Transport <input type="checkbox"/><br/>             Tribal Knowledge <input type="checkbox"/><br/>             LOA <input type="checkbox"/><br/>             Substation <input type="checkbox"/><br/>             Past Expiry Date <input type="checkbox"/><br/>             Misidentified <input type="checkbox"/> </div> <div style="flex: 1;">             No Re-verification <input type="checkbox"/><br/>             Operator <input type="checkbox"/><br/>             Offset/Setup <input type="checkbox"/><br/>             Supplier <input type="checkbox"/><br/>             Training <input type="checkbox"/><br/>             Use for Testing <input type="checkbox"/><br/>             Poor Information <input type="checkbox"/><br/>             Rushing <input type="checkbox"/><br/>             Product Improvement <input type="checkbox"/><br/>             Process Improvement <input type="checkbox"/><br/>             Manufacturing Process <input type="checkbox"/><br/>             Past Due <input type="checkbox"/> </div> </div> |   | <b>FAULT CATEGORY</b><br><div style="display: flex;"> <div style="flex: 1;">             Pressure/Forced <input type="checkbox"/><br/>             Bending <input type="checkbox"/><br/>             Centre Not Concentric <input type="checkbox"/><br/>             Cracks <input type="checkbox"/><br/>             Crimp/Kink/Ripple/Wave <input type="checkbox"/><br/>             Cuffs <input type="checkbox"/><br/>             Crushing <input type="checkbox"/><br/>             Heat Treat <input type="checkbox"/><br/>             Wave/Twist in Tube <input type="checkbox"/><br/>             Marks/Chatter <input type="checkbox"/> </div> <div style="flex: 1;">             Temperature/Cure <input type="checkbox"/><br/>             Set-up <input type="checkbox"/><br/>             BOM/Route <input type="checkbox"/><br/>             Broken/Damage/Defect <input type="checkbox"/><br/>             Inspection Incomplete/Unqualified <input type="checkbox"/><br/>             Contamination <input type="checkbox"/><br/>             Countersink <input type="checkbox"/><br/>             Cut Too Short <input type="checkbox"/><br/>             Instructions Incomplete/Unclear <input type="checkbox"/><br/>             Drill Holes <input type="checkbox"/> </div> <div style="flex: 1;">             Power Loss/Surge <input type="checkbox"/><br/>             Folio/Program <input type="checkbox"/><br/>             Grain <input type="checkbox"/><br/>             Weld <input type="checkbox"/><br/>             Wrong Stock Pulled <input type="checkbox"/><br/>             Out of Sequence <input type="checkbox"/><br/>             Off-set <input type="checkbox"/><br/>             Misabeled <input type="checkbox"/><br/>             Fit/Function <input type="checkbox"/><br/>             Misaligned/off center <input type="checkbox"/> </div> <div style="flex: 1;">             Positioned Wrong <input type="checkbox"/><br/>             Outside Dimensions <input type="checkbox"/><br/>             Over/Under tolerance <input type="checkbox"/><br/>             Part Incorrect <input type="checkbox"/><br/>             Part Lost/Missing <input type="checkbox"/><br/>             Part Moved <input type="checkbox"/><br/>             Drawing <input type="checkbox"/><br/>             Finish <input type="checkbox"/><br/>             Misread <input type="checkbox"/><br/>             Turning Sequence <input type="checkbox"/> </div> </div> |  |                                                 |  |
| OTHER : <input type="checkbox"/>   |   |   |  |                                                 |  |

# Picklist Print

July 23, 2015 11:51:35 AM

Page 1

Work Order ID: 134999

**\*134999\***

Parent Item: D412-783-011

**\*D412-783-011\***

Parent Item Name: Gross Weight Towing Cable

Start Date: 7/23/2015

Required Date: 8/7/2015

Start Qty: 1.00

Required Qty: 1.00

Comments: IPP Rev:A New Issue 09-06-02 JLM Verified By:EC IPP Rev:B  
@ chg 002 DD 10.02.22 Verified By:EC IPP Rev:C @ chg 004  
DD 11.08.15 DD verf:JLM

| Component Item ID/<br>Item Name                                   | Replacement<br>Item ID | Mfg/<br>Purch | Bin<br>Item | Primary<br>Location | Last<br>Location | Route<br>Seq ID | Unit of<br>Measure | Qty on<br>Hand  | Qty per Kit | Total<br>Qty | Qty<br>Issued | Date<br>Issued | Status |
|-------------------------------------------------------------------|------------------------|---------------|-------------|---------------------|------------------|-----------------|--------------------|-----------------|-------------|--------------|---------------|----------------|--------|
| D3943-041<br><b>*D3943-041*</b><br>Ground Handling Crank Assembly |                        | Manufactured  | No          |                     |                  | 110             | Each               | 1.0000          | 1           |              |               |                |        |
|                                                                   |                        |               |             | <u>Location</u>     |                  | <u>Loc Qty</u>  |                    | <u>Loc Code</u> |             |              |               |                |        |
|                                                                   |                        |               |             | PKG                 |                  | 1               |                    | B134999         |             |              |               |                |        |
|                                                                   |                        |               |             | 120032              |                  | 1               |                    |                 |             |              |               |                |        |
|                                                                   |                        |               |             |                     |                  |                 |                    |                 |             |              |               |                |        |
| D3951-041<br><b>*D3951-041*</b><br>Equipment Bag Assembly         |                        | Manufactured  | No          |                     |                  | 110             | Each               | 12.0000         | 1           | 1            |               |                |        |
|                                                                   |                        |               |             | <u>Location</u>     |                  | <u>Loc Qty</u>  |                    | <u>Loc Code</u> |             |              |               |                |        |
|                                                                   |                        |               |             | ST431               |                  | 12              |                    |                 |             |              |               |                |        |
|                                                                   |                        |               |             | 114366              |                  | 4               |                    |                 |             |              |               |                |        |
|                                                                   |                        |               |             | 120500              |                  | 8               |                    |                 |             |              |               |                |        |
| D3954-1<br><b>*D3954-1*</b><br>Gwt Pin                            |                        | Manufactured  | No          |                     |                  | 110             | Each               | 26.0000         | 2           | 2            |               |                |        |
|                                                                   |                        |               |             | <u>Location</u>     |                  | <u>Loc Qty</u>  |                    | <u>Loc Code</u> |             |              |               |                |        |
|                                                                   |                        |               |             | ST070               |                  | 26              |                    |                 |             |              |               |                |        |
|                                                                   |                        |               |             | 102473              |                  | 25              |                    |                 |             |              |               |                |        |
|                                                                   |                        |               |             | 70030               |                  | 1               |                    |                 |             |              |               |                |        |
| D3954-3<br><b>*D3954-3*</b><br>Gwt Knob                           |                        | Manufactured  | No          |                     |                  | 110             | Each               | 6.0000          | 2           | 2            |               |                |        |
|                                                                   |                        |               |             | <u>Location</u>     |                  | <u>Loc Qty</u>  |                    | <u>Loc Code</u> |             |              |               |                |        |
|                                                                   |                        |               |             | ST070               |                  | 6               |                    |                 |             |              |               |                |        |
|                                                                   |                        |               |             | 119384              |                  | 6               |                    |                 |             |              |               |                |        |

\*\*

DAS

DAS

27

02

9-89

9-89

AUG 13 2015

\*\*

DAS

02

9-89

\*\*

DAS

DAS

27

02

9-89

9-89

\*\*

DAS

27

JUL 28 2015

DAS

02

9-89

DQA: \_\_\_\_\_ Date: \_\_\_\_\_



## WORK ORDER NON-CONFORMANCE / UPDATE

QA Closed: \_\_\_\_\_ Date: \_\_\_\_\_

Work Order update only ☐

| |
|---|
| Work Order: _____<br><br>Part No. _____<br><br>NCR No. _____ |                                             | <b>DISPOSITION</b><br><br>Rework <input type="checkbox"/><br>Scrap <input type="checkbox"/><br>Use-as-is <input type="checkbox"/><br>Suspected Unapproved <input type="checkbox"/> |                                           | <b>AGAINST DEPARTMENT/PROCESS</b><br><br><div style="display: flex; justify-content: space-between;"> <div>           Skid-tube <input type="checkbox"/><br/>           Machining <input type="checkbox"/><br/>           Thermoforming <input type="checkbox"/><br/>           Large Fab <input type="checkbox"/> </div> <div>           Cross tube <input type="checkbox"/><br/>           Small Fab <input type="checkbox"/><br/>           Finishing <input type="checkbox"/><br/>           Composite <input type="checkbox"/> </div> <div>           Water Jet <input type="checkbox"/><br/>           Prod. Eng. Coord. <input type="checkbox"/><br/>           Rec/Store/Packaging <input type="checkbox"/><br/>           Supplier <input type="checkbox"/> </div> <div>           Engineering <input type="checkbox"/><br/>           Quality <input type="checkbox"/><br/>           Other <input type="checkbox"/> </div> </div> | |
| Date :                                                       |                                             | Step #:   |                                           | QTY Effective :   |                                           |                                 | MRB (QSI042) Approval             | |
| Description Work Order Deviation                             |                                             |   |                                           | Disposition   |                                           |                                 |                                   | Completed By                                 | |
|                                                              |                                             |   |                                           |   |                                           |                                 |                                   | Lead hand / Supervisor Approval Verification | |
|                                                              |                                             |   |                                           |   |                                           |                                 |                                   | QC / QA Coordinator Approval                 | |
| |
| Root Cause                                                   |                                             | FAULT CATEGORY   | |
| Environment <input type="checkbox"/>                         | No Re-verification <input type="checkbox"/> | Pressure/Forced <input type="checkbox"/>   | Temperature/Cure <input type="checkbox"/> | Power Loss/Surge <input type="checkbox"/>   | Positioned Wrong <input type="checkbox"/> | Design <input type="checkbox"/> | Operator <input type="checkbox"/> | Bending <input type="checkbox"/>             | Set-up <input type="checkbox"/> | Folio/Program <input type="checkbox"/> | Outside Dimensions <input type="checkbox"/> | Doc/Data <input type="checkbox"/> | Offset/Setup <input type="checkbox"/> | Centre Not Concentric <input type="checkbox"/> | BOM/Route <input type="checkbox"/> | Grain <input type="checkbox"/> | Over/Under tolerance <input type="checkbox"/> | Equip/Tooling <input type="checkbox"/> | Supplier <input type="checkbox"/> | Cracks <input type="checkbox"/> | Broken/Damage/Defect <input type="checkbox"/> | Weld <input type="checkbox"/> | Part Incorrect <input type="checkbox"/> | Handling/Pre <input type="checkbox"/> | Training <input type="checkbox"/> | Crimp/Kink/Ripple/Wave <input type="checkbox"/> | Inspection Incomplete/Unqualified <input type="checkbox"/> | Wrong Stock Pulled <input type="checkbox"/> | Part Lost/Missing <input type="checkbox"/> | Material <input type="checkbox"/> | Use for Testing <input type="checkbox"/> | Cuffs <input type="checkbox"/> | Contamination <input type="checkbox"/> | Out of Sequence <input type="checkbox"/> | Part Moved <input type="checkbox"/> | Internal Transport <input type="checkbox"/> | Poor Information <input type="checkbox"/> | Crushing <input type="checkbox"/> | Countersink <input type="checkbox"/> | Off-set <input type="checkbox"/> | Drawing <input type="checkbox"/> | Tribal Knowledge <input type="checkbox"/> | Rushing <input type="checkbox"/> | Heat Treat <input type="checkbox"/> | Cut Too Short <input type="checkbox"/> | Mislabeled <input type="checkbox"/> | Finish <input type="checkbox"/> | LOA <input type="checkbox"/> | Product Improvement <input type="checkbox"/> | Wave/Twist in Tube <input type="checkbox"/> | Instructions Incomplete/Unclear <input type="checkbox"/> | Fit/Function <input type="checkbox"/> | Misread <input type="checkbox"/> | Substation <input type="checkbox"/> | Process Improvement <input type="checkbox"/> | Marks/Chatter <input type="checkbox"/> | Drill Holes <input type="checkbox"/> | Misaligned/off center <input type="checkbox"/> | Turning Sequence <input type="checkbox"/> | Past Expiry Date <input type="checkbox"/> | Manufacturing Process <input type="checkbox"/> | OTHER : _____ |  |  |  |
| Misidentified <input type="checkbox"/>                       | Past Due <input type="checkbox"/>           | |

| ITEM No. | QTY -041 | QTY -051 | QTY -053 | PART NUMBER | DESCRIPTION                                | PREFERRED SUPPLIER                    |
|----------|----------|----------|----------|-------------|--------------------------------------------|---------------------------------------|
| 1        | X        |          |          | D3943-041   | GROUND HANDLING CRANK ASSEMBLY             |                                       |
| 5        | 1        | X        |          | D3943-051   | HANDLE ASSEMBLY                            |                                       |
| 6        | 1        |          | X        | D3943-053   | CHAIN ASSEMBLY                             |                                       |
| 11       |          | 1        |          | D3943-1     | HANDLE                                     | M/F HANDLE FROM DIS-ASSEMBLED ITEM 39 |
| 12       | 1        |          |          | D3943-3     | HANDLE EXTENSION                           |                                       |
| 13       |          | 1        |          | D3943-5     | PLATE                                      |                                       |
| 14       |          | 2        |          | D3943-7     | STUD                                       |                                       |
| 15       |          |          | 1        | D3943-9     | CHAIN                                      | USE CHAIN SUPPLIED WITH ITEM 39       |
| 16       |          |          | 1        | D4405-1     | EYE AND FORK SWIVEL                        |                                       |
| 21       | 1        |          |          | D2690-4     | LANYARD                                    |                                       |
| 22       | 1        |          |          | D3585-1     | SET SCREW                                  |                                       |
| 23       | 1        |          |          | D3949-041   | REMOVE BEFORE FLIGHT FLAG                  |                                       |
| 24       |          |          | 1        | D3954-5     | CHAIN LUG                                  |                                       |
| 25       | 1        |          |          | D3954-7     | RATCHET LUG                                |                                       |
| 26       |          |          | 1        | D3954-9     | GWT CHAIN PIN                              |                                       |
| 31       | 1        |          |          | AN5-11A     | BOLT                                       |                                       |
| 32       | 1        |          |          | AN960-516   | WASHER                                     |                                       |
| 33       | 1        |          |          | MS21042L5   | NUT                                        |                                       |
| 39       | 1        |          |          | 8143919     | LEVER CHAIN HOIST (POWER FIST)             | PRINCESS AUTO / 4000 lbs CAPACITY     |
| 51       | 1        |          |          | S-1475      | SPRING                                     | REID SUPPLY                           |
| 52       | 1        |          |          | 3408A59     | BALL PLUNGER                               | McMASTER CARR                         |
| 53       | 1        |          |          | HX-15       | SOCKET HEAD CAP SCREW 1/2-20 UNC X 0.75 LG | HASKINS                               |
| 54       | 1        |          |          | HX-16       | SOCKET HEAD CAP SCREW 1/2-20 UNC X 1.0 LG  | HASKINS                               |

134999  
SH 20150723


RELEASED  
2011-07-29

|            |   |     |          |
|------------|---|-----|----------|
| E          | CHANGED D3945-3 MAT'L TO SS (B8-5); FINISH NOW "NONE" (A7-5); TAP DRILL FOR 1/4-20 UNF-2B WAS PILOT HOLE NOTE (B1-5). PER PAR11-113.                                        | MB  | 11.07.27 |
| D          | SHT 1 PL. ITEMS 51-54 RENUMBERED SEE PREV. REV. FOR DETAILS, ITEM 16 ADDED (VIEWS UPDATED). SHT 2 ZN D3 FLAG RELOCATED. SHT 3 ZONE D3, Ø0.12 HOLE DELETED. (SEE NCR 11-495) | AJS | 11.05.16 |
| C          | RMV FINISH -041 (ZN A8-2); ADD NEW FINISH -051/053/-1/3 (A8-3/4/5); ADD CALIBRATION (A8-2); (1) HX-16 WAS HX-15 (B3-1, C3-1); PAR 10-001                                    | CP  | 10.01.26 |
| B          | SHT 1 PL. ITEM 31 WAS AN4-10A, ITEM 32 WAS AN960-416, ITEM 33 WAS MS21042-4, ITEM 43 WAS 0.75 LG. SHEETS 2 - 5 NOTES: FINISH FOR ALL COMPONENTS NOW YELLOW SPRAY PAINT.     | AJS | 09.10.15 |
| A          | NEW ISSUE   | AJS | 09.05.13 |
| REV.       | DESCRIPTION   | BY  | DATE     |
| DESIGN     | DSTON / AJS   |     |          |
| DRAWN      |   |     |          |
| CHECKED    | ASS   |     |          |
| MFG. APPR. |   |     |          |
| APPROVED   |   |     |          |
| DE APPR    | N/A   |     |          |
| DATE       | 11.07.27   |     |          |


**DART AEROSPACE LTD**  
HAWKESBURY, ONTARIO, CANADA

DRAWING NO. D3943  
TITLE GROSS WEIGHT TOW CRANK ASSY  
REV. E SHEET 1 OF 5  
SCALE NTS

COPYRIGHT © 2005 BY DART AEROSPACE LTD  
THIS DOCUMENT IS PRIVATE AND CONFIDENTIAL AND IS SUPPLIED ON THE EXPRESS CONDITION THAT IT IS NOT TO BE USED FOR ANY PURPOSE OR COPIED OR REPRODUCED IN ANY FORM OR BY ANY MEANS WITHOUT WRITTEN PERMISSION FROM DART AEROSPACE LTD

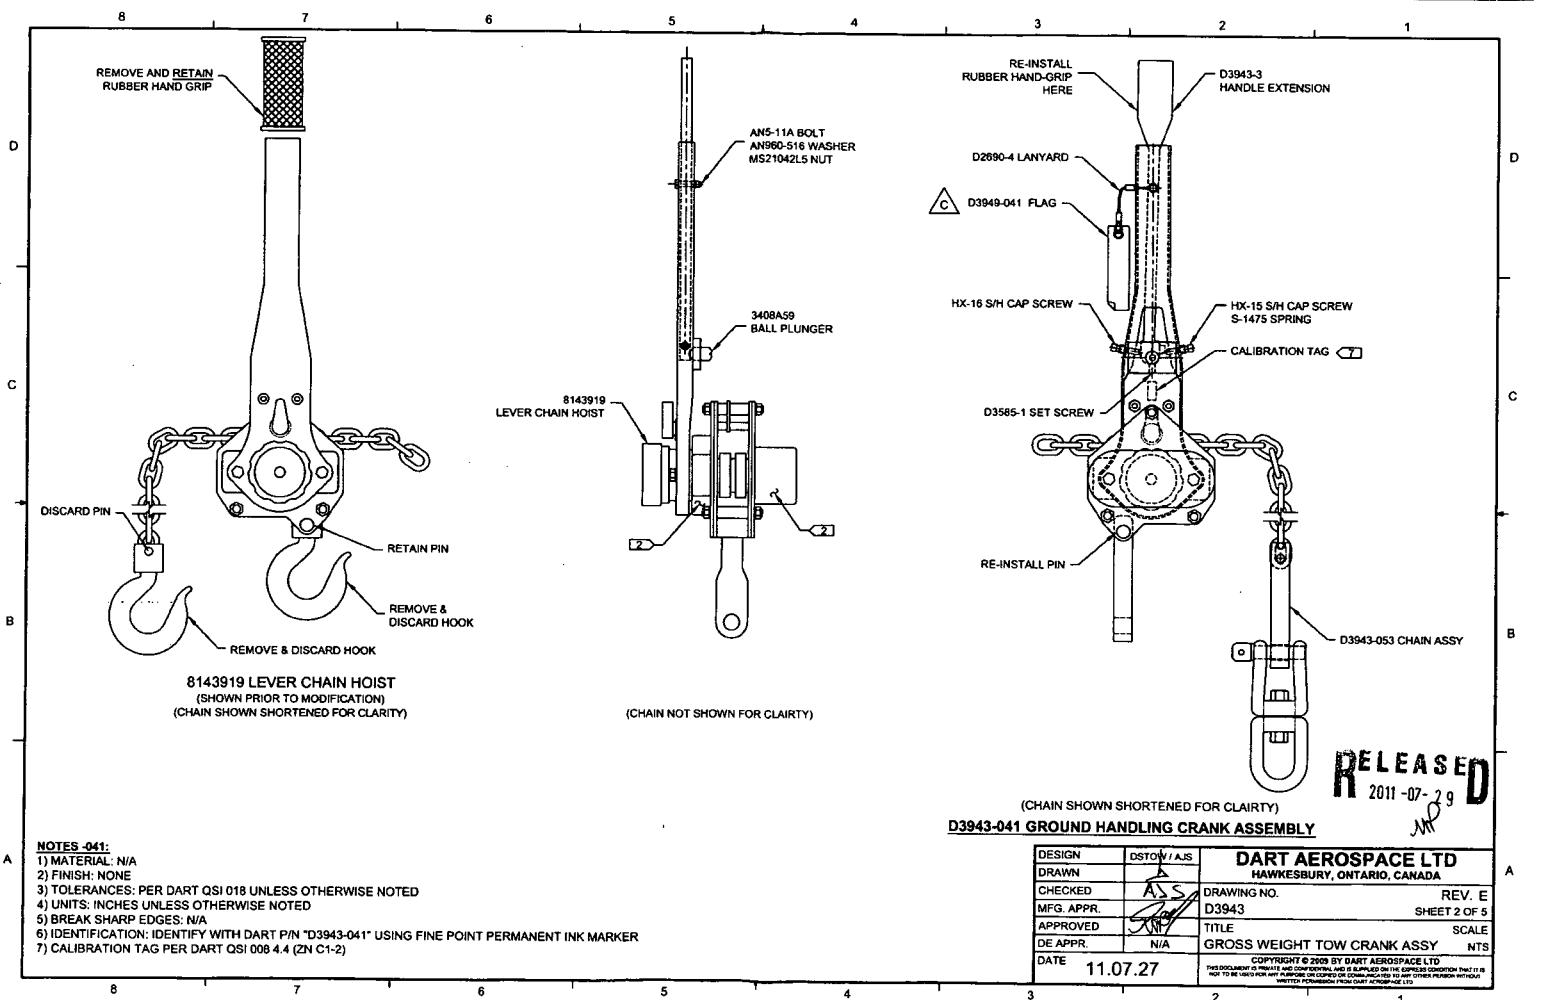



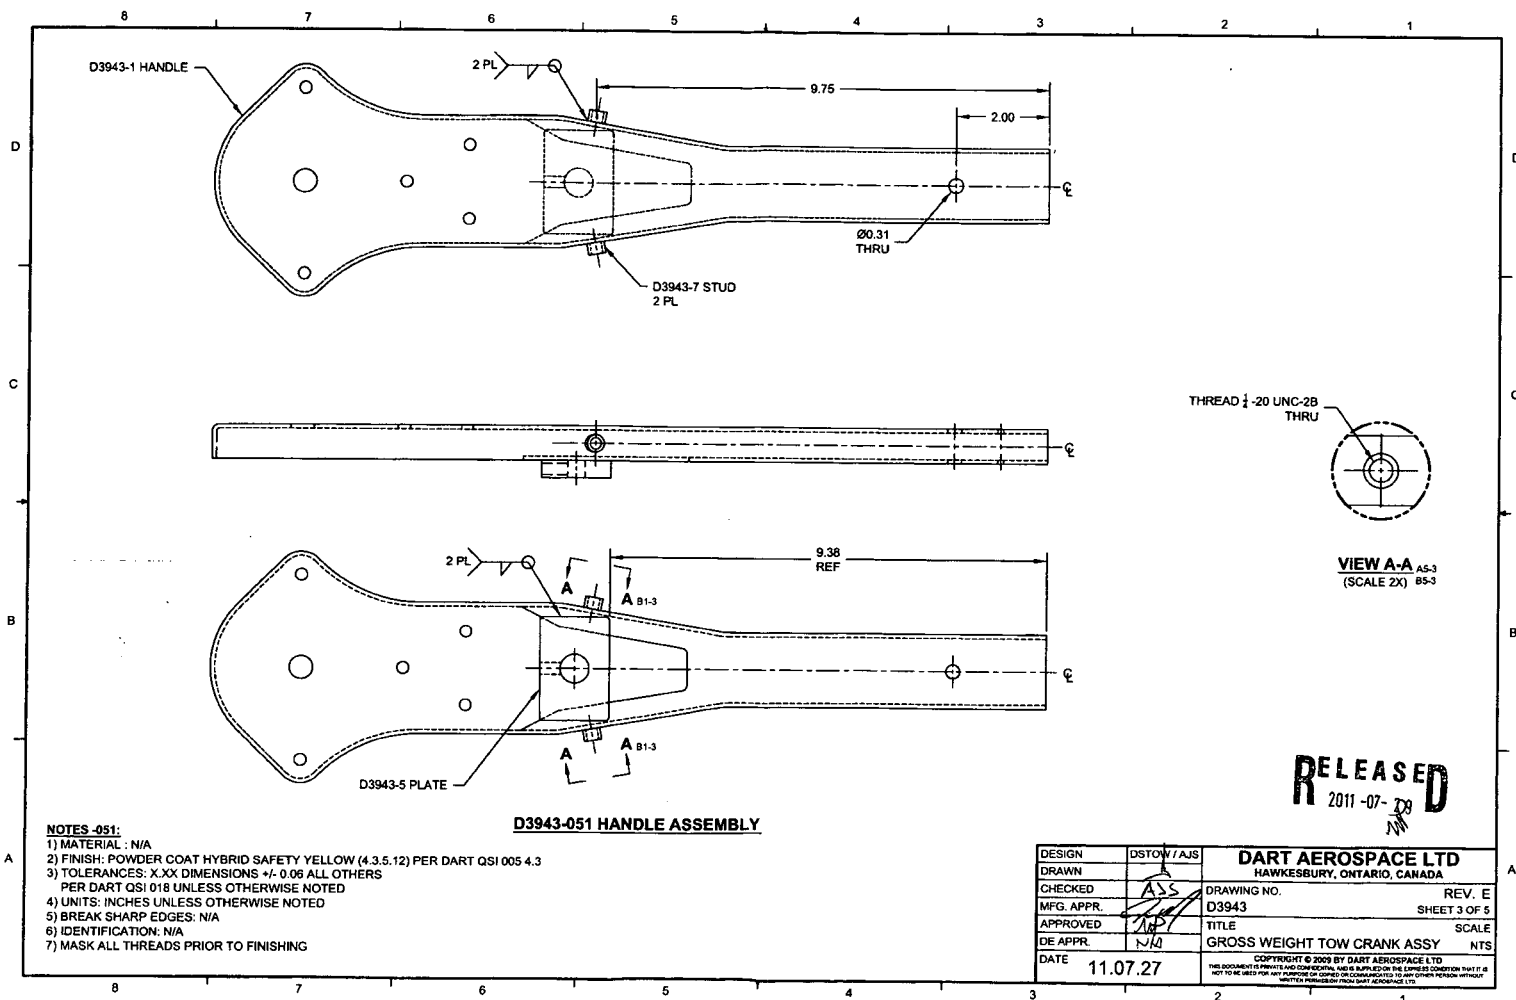


**NOTES -051:**

- 1) MATERIAL: N/A
- 2) FINISH: POWDER COAT HYBRID SAFETY YELLOW (4.3.5.12) PER DART QSI 005 4.3
- 3) TOLERANCES: X.XX DIMENSIONS +/- 0.06 ALL OTHERS PER DART QSI 018 UNLESS OTHERWISE NOTED
- 4) UNITS: INCHES UNLESS OTHERWISE NOTED
- 5) BREAK SHARP EDGES: N/A
- 6) IDENTIFICATION: N/A
- 7) MASK ALL THREADS PRIOR TO FINISHING

**D3943-051 HANDLE ASSEMBLY**

|            |             |   |              |
|------------|-------------|---|--------------|
| DESIGN     | DSTOW / AJS | <b>DART AEROSPACE LTD</b>   |              |
| DRAWN      |             | HAWKESBURY, ONTARIO, CANADA   |              |
| CHECKED    | ASS         | DRAWING NO.   | REV. E       |
| MFG. APPR. |             | D3943   | SHEET 3 OF 5 |
| APPROVED   |             | TITLE   | SCALE        |
| DE APPR.   | N/A         | GROSS WEIGHT TOW CRANK ASSY   | NTS          |
| DATE       | 11.07.27    | <small>COPYRIGHT © 2005 BY DART AEROSPACE LTD<br/>         THIS DOCUMENT IS PRIVATE AND CONFIDENTIAL AND IS SUPPLIED ON THE EXPRESS CONDITION THAT IT IS NOT TO BE USED FOR ANY PURPOSE OR REPRODUCED OR TRANSMITTED IN ANY FORM OR BY ANY MEANS WITHOUT WRITTEN PERMISSION FROM DART AEROSPACE LTD.</small> |              |



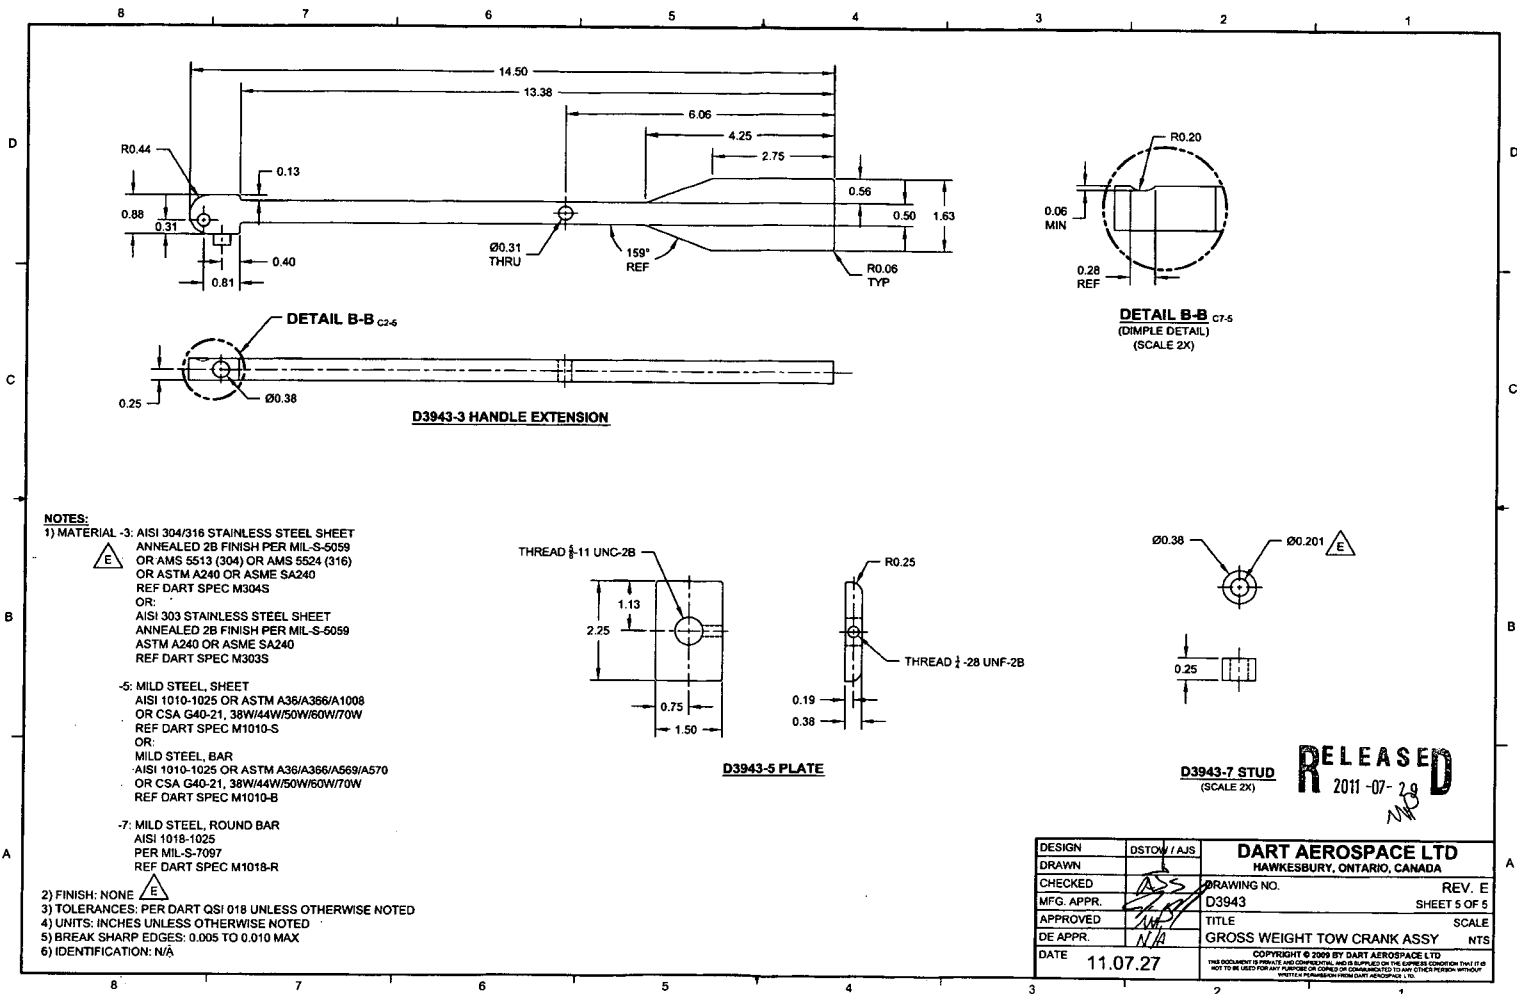

## 4.0 CALIBRATION

### 4.1 Calibration of the D3943-041 Tow Crank Assembly

4.1.1 The chain ratchet handle on the D3943-041 Tow Crank Assembly must be calibrated annually to ensure the handle indicates "clicks" when a 3500 lbs – 4000 lbs load has been achieved. To calibrate loosen setscrew that locks the threaded stainless steel ball plunger (Refer to figure 2 for details). Place a load cell inline and ratchet until the 3500 lbs – 4000 lbs has been reached. If the handle clicks before the 3500lbs load then turn plunger clockwise 1/8 turn, remove load and retry. If handle does not click between the 3500lbs and 4000 lbs load, turn plunger 1/8 turn counterclockwise, remove load and retry. Once the handle has been properly set retighten setscrew and test once more.

4.1.2 The Tow Crank Assembly may be returned to DART for calibration, at the operator's expense.

## 5.0 PARTS LIST

| QTY<br>-011 | PART NUMBER  | DESCRIPTION             |
|-------------|--------------|-------------------------|
| X           | D412-783-011 | GROSS WEIGHT TOWING KIT |
| 4           | D3943-041    | TOW CRANK ASSEMBLY      |
| 1           | D3951-041    | EQUIPMENT BAG           |
| 2           | D3954-1      | GWT PIN                 |
| 2           | D3954-3      | GWT-KNOB                |